VIEW F

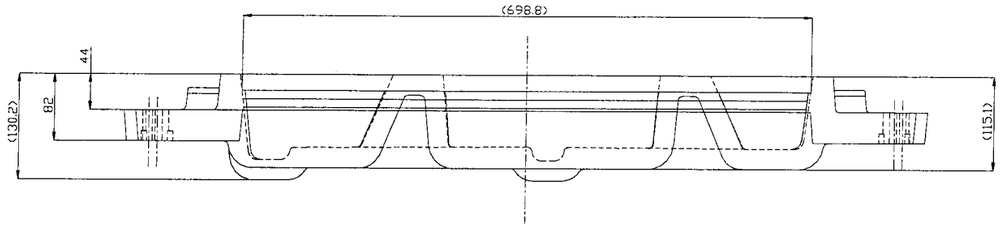

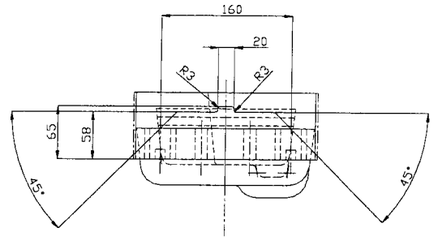

SECTION A–A

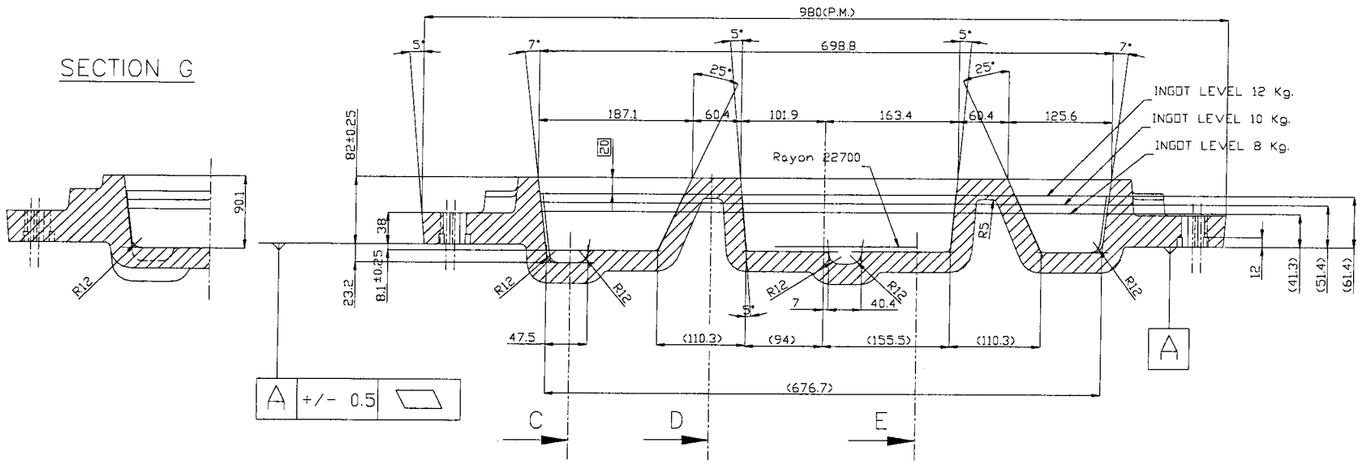

SECTION G

SECTION C

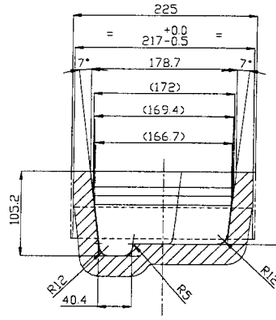

SECTION D

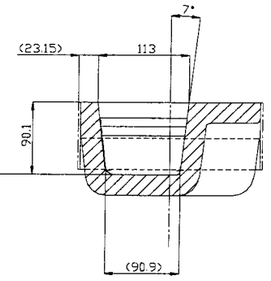

SECTION E

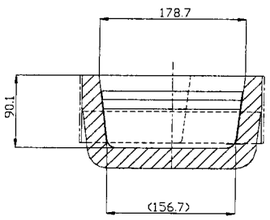

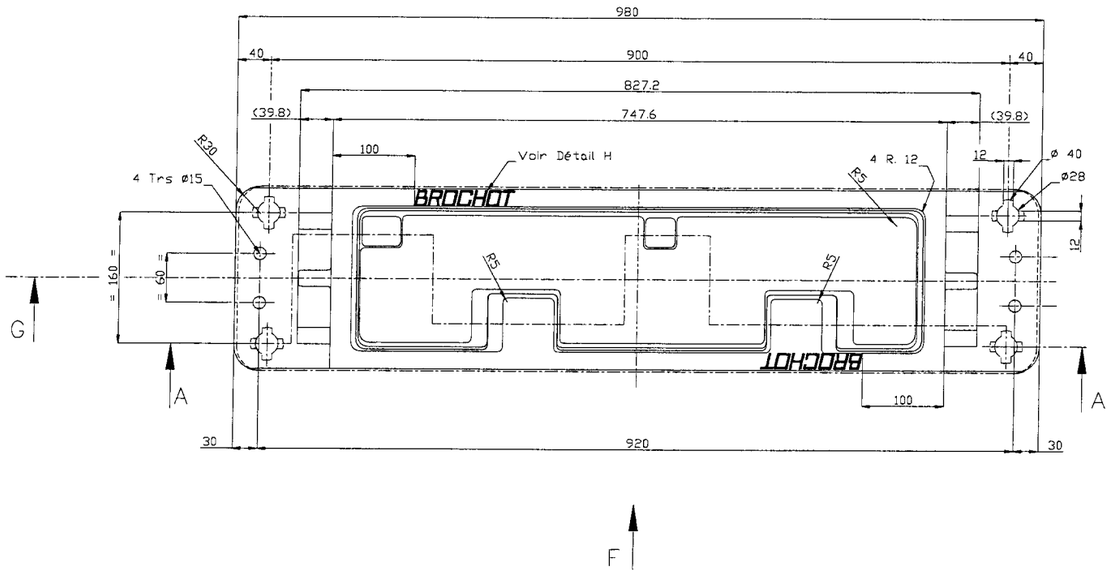

Détail H ECH. 1/1

SECTION B–B

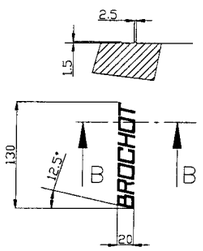

RAYONS NON COTES = 5
EPAISSEURS CONSTANTES = 25
ETAT SURFACE 12.5
ETAT SURFACE MACHINE 32
DEPOUILLES NON COTES 5°
TOL GEN TF15 EN ACCORD NF 32-013

SMg Project
Stanwell Magnesium Project

CERTIFIED SUPPLIER DATA STAMP

Supplier Data No. Q2050-SA-010-0008/03

ACCEPTED AS FINAL CERTIFIED DATA
YES ☑ NO ☐ Revise & Resubmit.

NAME Colin WARD
SIGNATURE [signature] DATE 31/10/03

THIS ACCEPTANCE DOES NOT RELIEVE THE SUPPLIER/CONTRACTOR OF ITS RESPONSIBILITY OR LIABILITY UNDER THE PO/CONTRACT

CERTIFIED INFORMATION TO BE INCLUDED IN IOM/MDR

DOCUMENT NUMBER	REV
Q2050-SA-010-0008	XX

REV	Date	Modifications
01	17/11/00	LARGEUR USINEE passant 217 (demande client) AS BUILT
02	26/09/01	LARGEUR USINEE 217 AU LIEU 218.5
03	08/07/02	CHANGE HAUTEUR LINGOT
04	24/07/02	RAYONS DEPOUILLE SUR COTE 980
05	22/07/02	Création

BROCHOT SA — Centre d'Activités Charles De Gaulle, 42290 TERNAY cedex (France) — Tél. 33 (0)4 72 52 43 43 — Fax. 33 (0)4 78 32 74 99 — E-mail : brochot@brochot.fr
Syprim · berger · Raffin

INGOT MOULD
INTER-LOCK 8-10-12 Kg.
Stanwell Magnesium Project

Poids (Weight) — Matière (Material) — Traitement (Treatment) — Ech. (Scale)
CS-400-13 — — 2/5

Numéro de Plan (Drawing Number)
183.017000.00.0

ARTICLE:P012640

Propriété de BROCHOT SA. Ne peut être copié ni communiqué à des tiers sans son autorisation écrite.
Property of BROCHOT SA. May not be copied nor communicated without its written authorization.